1 L1
1/8" = 1'-0"

0 4' 8' 16'
1/8" = 1' - 0"

N

GENERAL NOTES

1. HARDWIRE: PROVIDE DATA PORT, DATA BOX, AND INWALL CONDUIT FROM DATA BOX PLENUM
2. PROVIDE ADITIONAL ELECTRICAL OUTLET SEE KEYNOTE 1A.

KEY NOTES

1A.- STAFF ELECTRICAL OUTLET - HARDWIRE
1B.- STAFF DATA CONNECTION - HARDWIRE
2.- STUDENTS DATA AND POWER CONNECTION - HARDWIRE
3.- PRINTER DATA AND POWER CONNECTION - HARDWIRE
4.- WIRELESS ACCESS POINT (ROUTER)
5A.- 360-DEGREE SECURITY CAMERA
5B.- SECURITY CAMERA
6.- (7)STANDARD ELECTRICAL OUTLETS - UPS BATTERIES
7.- TV DISPLAY WITH DUAL HDMI AND DATA CONNECTIONS PROVIDED - HARDWIRE
8.- DATA AND POWER CONNECTION FOR PROJECTOR AT CEILING
9.- HDMI CONNECTION FOR TV DISPLAY
10.- ACCESS CONTROL SYSTEM & MAG LOCK
11.- EXTERIOR SURVEILLANCE CAMERAS
12.- PUBLIC ADRESS SYSTEM
13.- SECONDARY SPEAKERS - AUDIO
14.- FLOOR DATA CONNECTION
15.- POINT OF SALE

PROGRESS SET
DATE, 2026

WDA
Wright & Dalbin
Planning · Architecture · Construction

THE USE OF THIS SEAL IS AUTHORIZED BY THE ARCHITECT WHOSE NAME APPEARS. ANY UNAUTHORIZED USE, MISUSE, OR MISREPRESENTATION OF THIS SEAL WILL VOID ANY LIABILITY, DIRECT OR INDIRECT, WHICH MAY RESULT FROM ITS USE. NO PERSON MAY MAKE ANY ADDITION TO THIS ELECTRONIC DRAWING FILE WITHOUT THE ARCHITECT'S WRITTEN PERMISSION.

THIS DRAWING AND RELATED SPECIFICATIONS, FIELD DATA, NOTES, AND OTHER DOCUMENTS, INCLUDING ALL DOCUMENTS ON ELECTRONIC MEDIA, WERE PREPARED BY WRIGHT & DALBIN ARCHITECTS, INC. DBA WDA, AS INSTRUMENTS OF SERVICE, AND SHALL REMAIN THE PROPERTY OF WRIGHT & DALBIN ARCHITECTS, INC.

THIS DRAWING CAN BE USED AS A BACKGROUND.

IF YOU SHOULD HAVE ANY COMPLAINTS REGARDING THIS ARCHITECTURAL FIRM, PLEASE BE ADVISED THAT THE TEXAS BOARD OF ARCHITECTURAL EXAMINERS HAS JURISDICTION OVER COMPLAINTS REGARDING THIS FIRM'S PROFESSIONAL PRACTICE. THE MAILING ADDRESS IS TBAE, P.O. BOX 12337, AUSTIN, TEXAS 78711, (512) 305-9000.

COPYRIGHT 2026 WRIGHT & DALBIN ARCHITECTS, INC.

NOVEMBER 20, 2026

CONSULTANTS

CONTRACT DOCUMENTS COORDINATION

THE DRAWINGS AND SPECIFICATIONS FOR THIS PROJECT ARE TO BE TAKEN TOGETHER AS A SINGLE CONSTRUCTION CONTRACT DOCUMENT AND ANY DIVISION BY TRADE OR OTHER DESIGNATION IS COINCIDENTAL.
GENERAL CONTRACTOR AND ALL SUB-CONTRACTORS SHALL REVIEW AND COORDINATE THE ENTIRE SET OF DRAWINGS AND PROJECT MANUAL.

EL PASO ACADEMY - EAST CAMPUS

1150 VISTA DE ORO DR
EL PASO, TEXAS, 79935

OWNER
Client Name

NOT FOR REGULATORY APPROVAL, PERMITTING, OR CONSTRUCTION

MARK	DATE	DESCRIPTION

251043
DATE, 2026
Author
Checker

SHEET TITLE
FIRST FLOOR PLAN

A-101

F:\Projects\2025 Folders\251043 - EP Academy\Drawings\Revit\26-0401-EPA.rvt
4/2/2026 2:07:25 PM

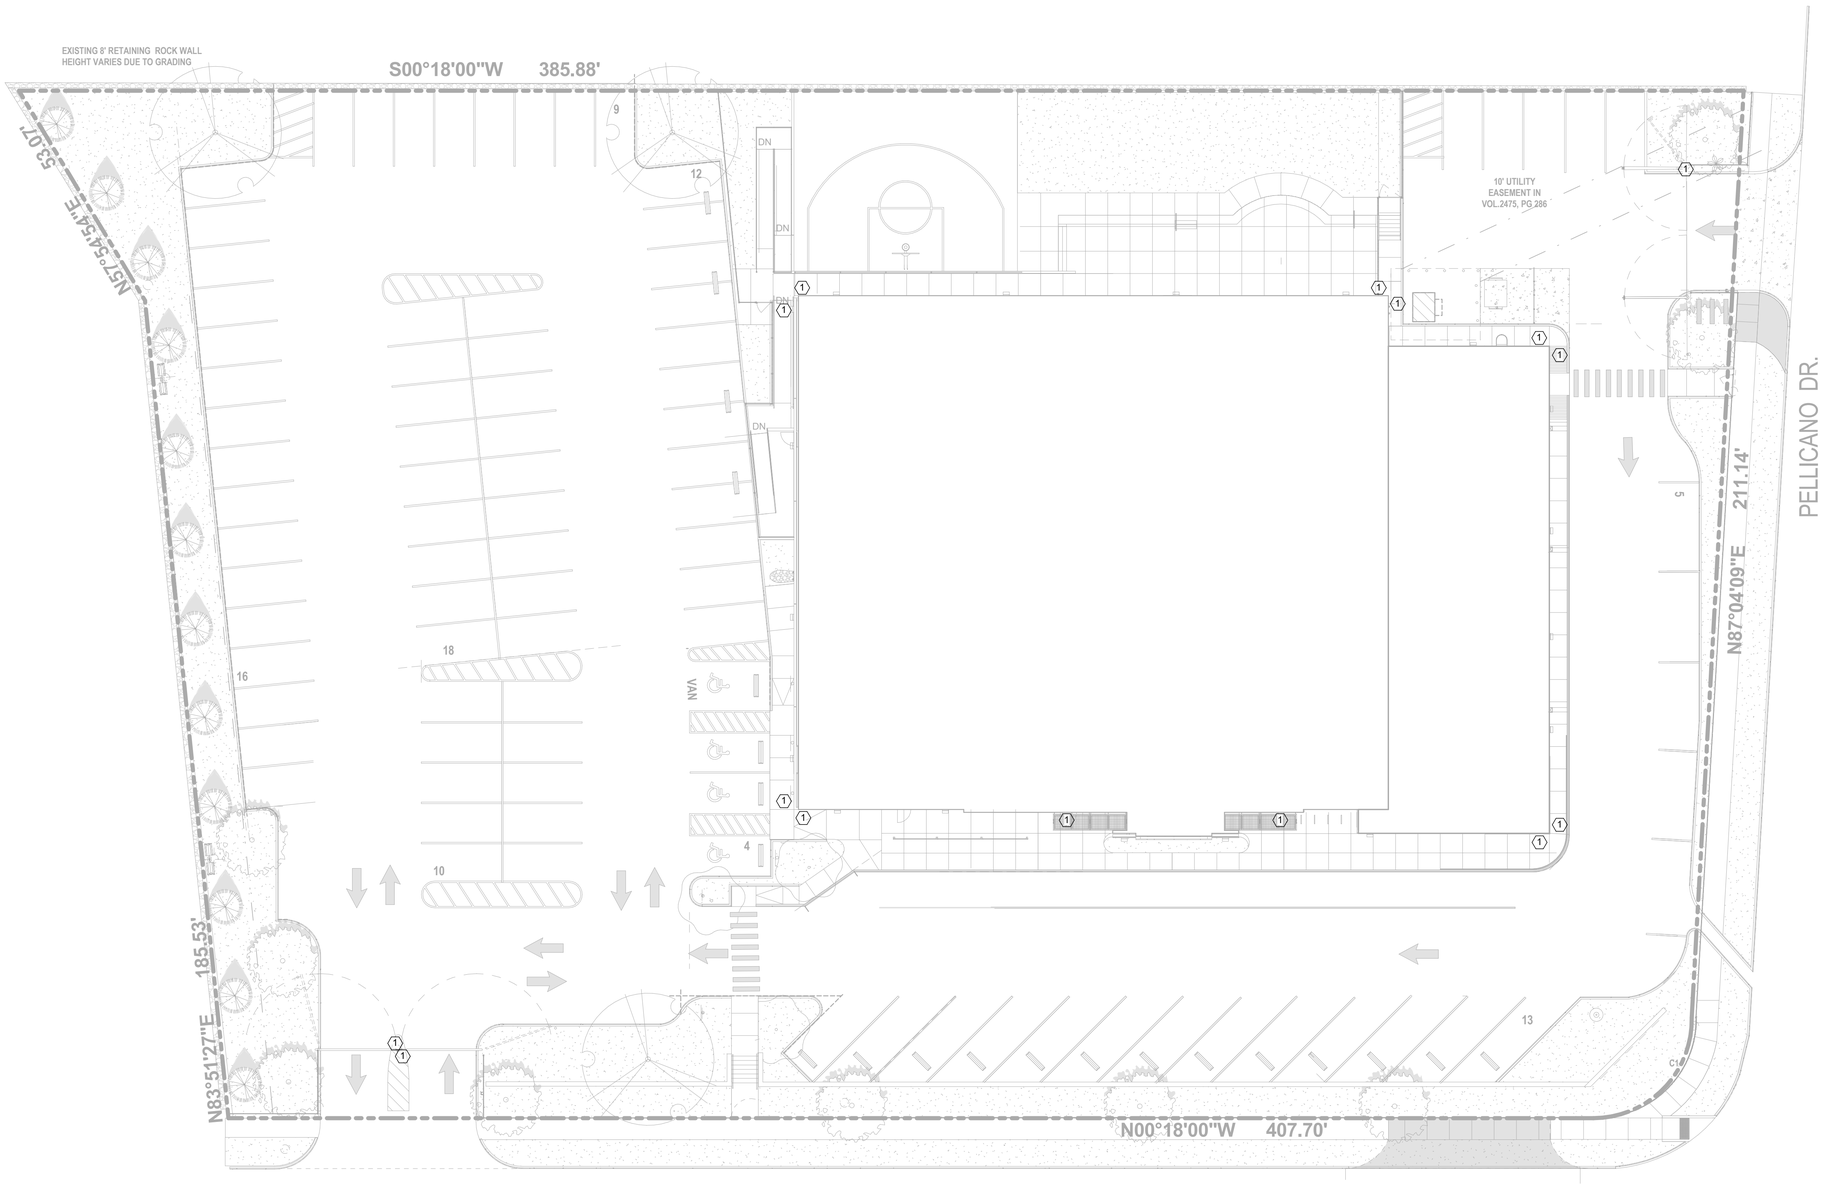

1 SITE PLAN
1/16" = 1'-0"

PLAN NORTH
TRUE NORTH
0 8' 16' 32'
1/16" = 1' - 0"

SITE PLAN KEYED NOTES

1. SURVEILLANCE CAMERA

WDA Wright & Dalbin
Planning · Architecture · Construction

THE USE OF THIS SEAL IS AUTHORIZED BY THE ARCHITECT WHOSE NAME APPEARS. ANY UNAUTHORIZED USE, MISUSE, OR MISREPRESENTATION OF THIS SEAL WILL VOID ANY LIABILITY, DIRECT OR INDIRECT, WHICH MAY RESULT FROM ITS USE. NO PERSON MAY MAKE ANY ALTERATION TO THIS ELECTRONIC DRAWING FILE WITHOUT THE ARCHITECT'S WRITTEN PERMISSION.

THIS DRAWING AND RELATED SPECIFICATIONS, FIELD DATA, NOTES, AND OTHER DOCUMENTS, INCLUDING ALL DOCUMENTS ON ELECTRONIC MEDIA, WERE PREPARED BY WRIGHT & DALBIN ARCHITECTS, INC. DBA WDA, AS INSTRUMENTS OF SERVICE, AND SHALL REMAIN THE PROPERTY OF WRIGHT & DALBIN ARCHITECTS, INC.

THIS DRAWING CAN BE USED AS A BACKGROUND.

IF YOU SHOULD HAVE ANY COMPLAINTS REGARDING THIS ARCHITECTURAL FIRM, PLEASE BE ADVISED THAT THE TEXAS BOARD OF ARCHITECTURAL EXAMINERS HAS JURISDICTION OVER COMPLAINTS REGARDING THIS FIRM'S PROFESSIONAL PRACTICE. THE MAILING ADDRESS IS TBAE, P.O. BOX 12337, AUSTIN, TEXAS 78711, (512) 305-9000.

COPYRIGHT 2025 WRIGHT & DALBIN ARCHITECTS, INC.

APRIL 02, 2026

CONSULTANTS

CONTRACT DOCUMENTS COORDINATION

THE DRAWINGS AND SPECIFICATIONS FOR THIS PROJECT ARE TO BE TAKEN TOGETHER AS A SINGLE CONSTRUCTION CONTRACT DOCUMENT AND ANY DIVISION BY TRADE OR OTHER DESIGNATION IS COINCIDENTAL.
GENERAL CONTRACTOR AND ALL SUB-CONTRACTORS SHALL REVIEW AND COORDINATE THE ENTIRE SET OF DRAWINGS AND PROJECT MANUAL.

EL PASO ACADEMY - EAST CAMPUS

1150 VISTA DE ORO DR
EL PASO, TEXAS, 79935

OWNER
Client Name

NOT FOR REGULATORY APPROVAL, PERMITTING, OR CONSTRUCTION

MARK	DATE	DESCRIPTION

251043
04/02/2026
Author
Checker

SHEET TITLE

SITE PLAN

AS- 101

F:\Projects\2025 Folders\251043 - EP Academy\Drawings\Revit\26-0401-EPA.rvt
4/2/2026 2:07:26 PM